# BUILDING PLAN (CONCEPT)

SCALE: 1/4"=1'

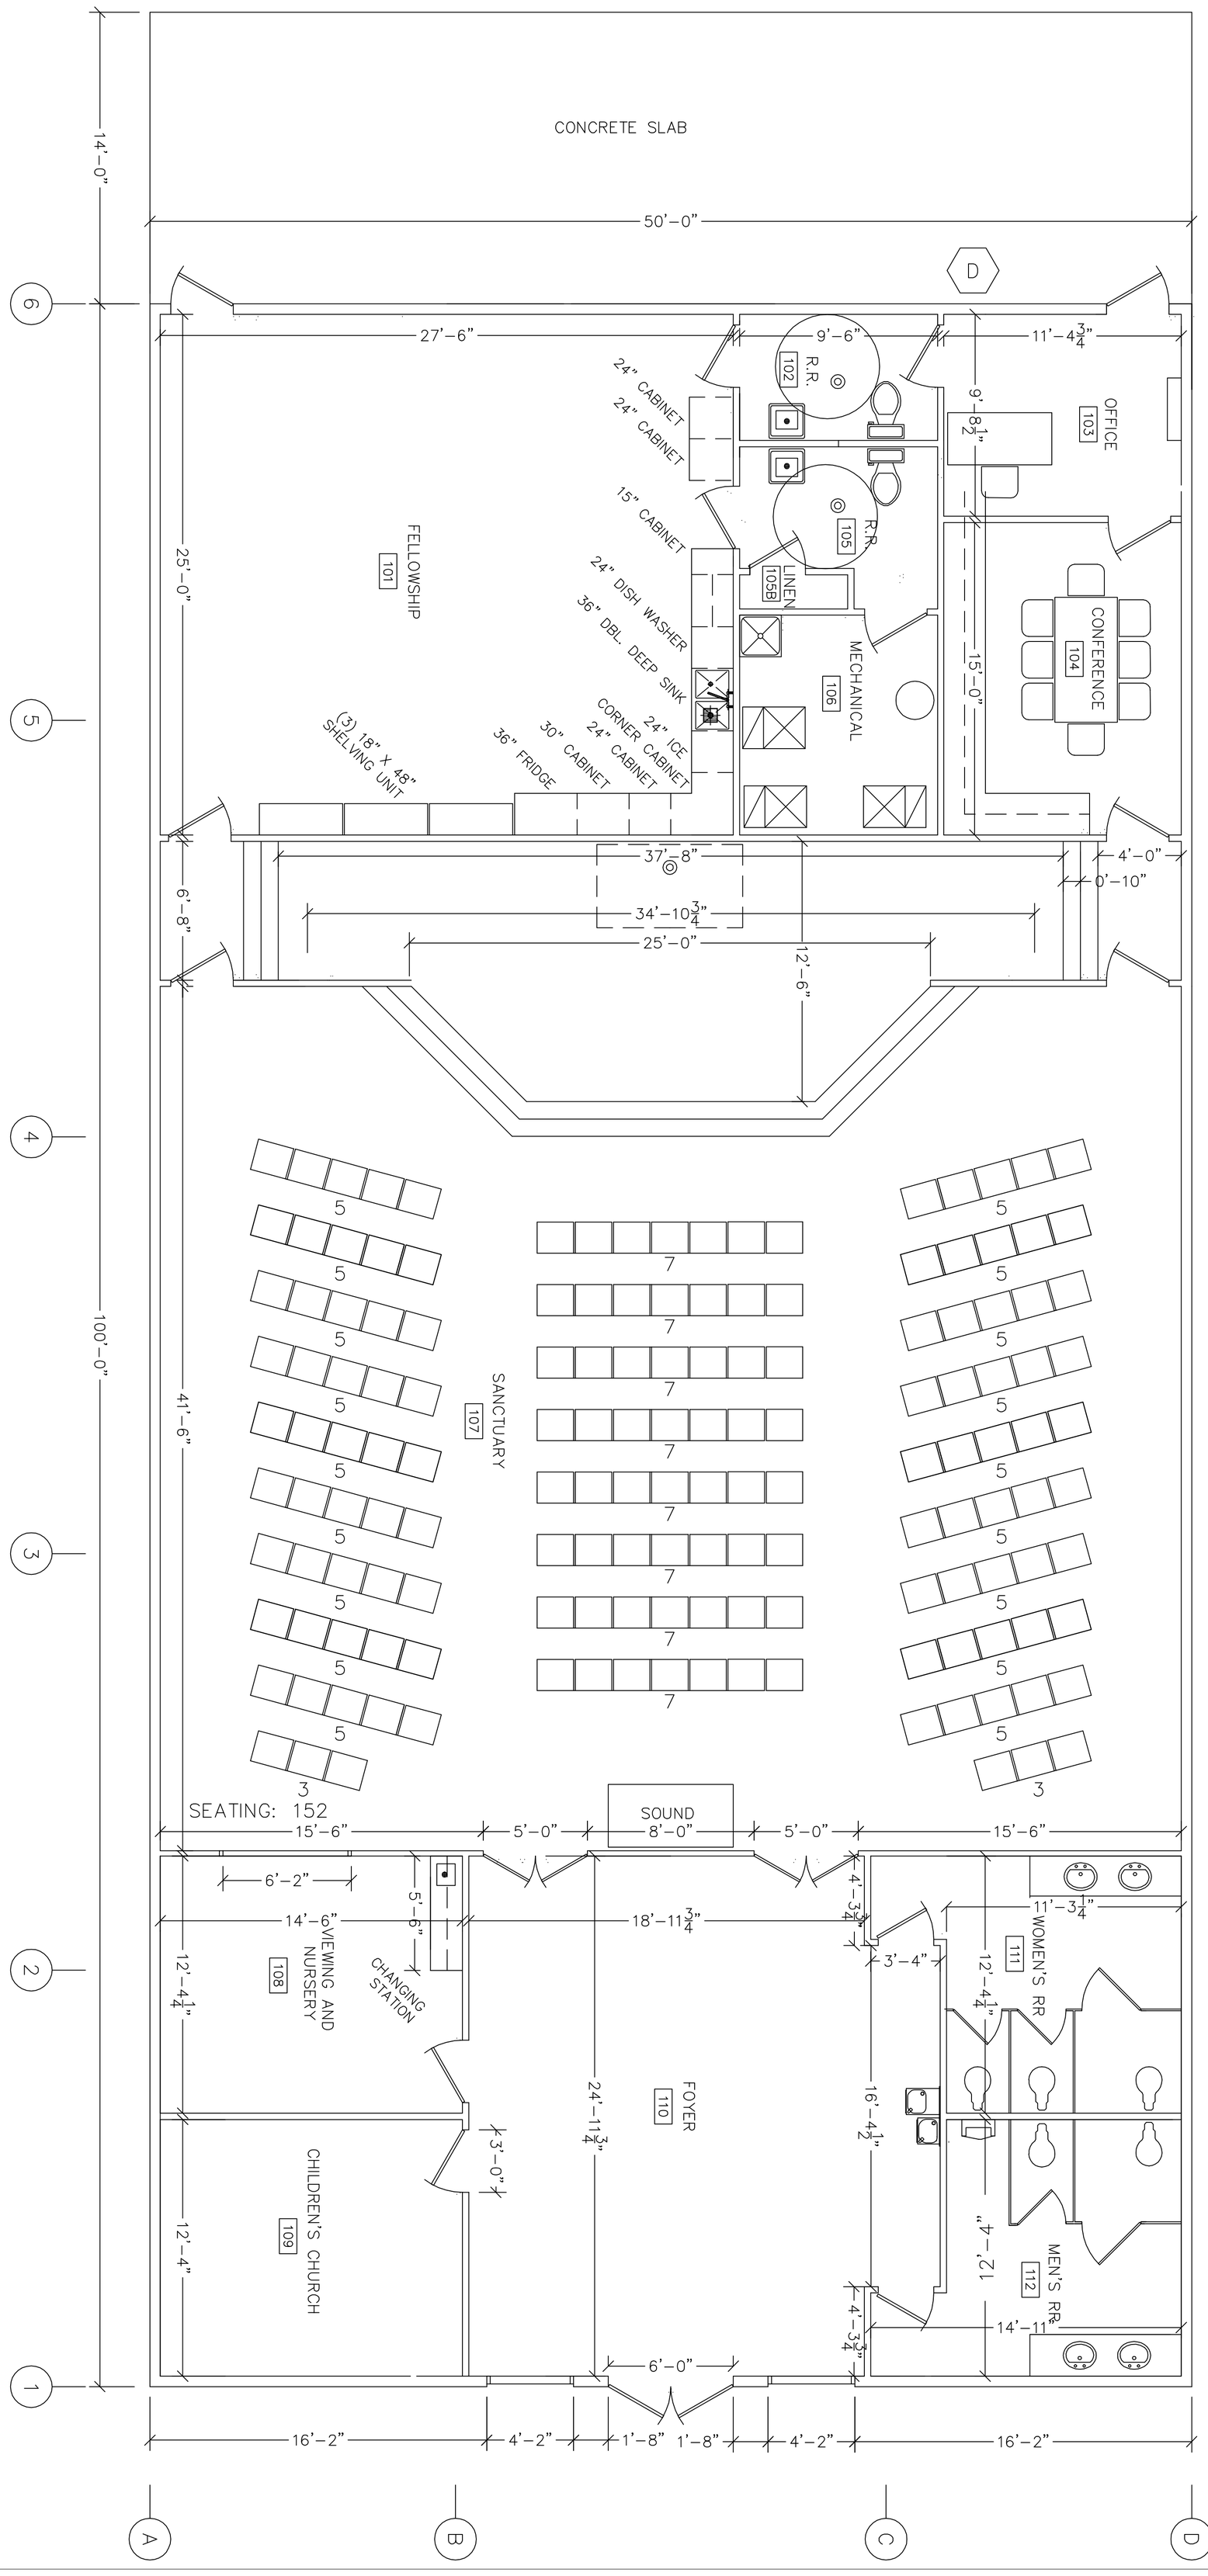


| PROPOSED ARCHITECTURAL PLAN (PRELIMINARY) | | | | | |
|---|---|---|---|---|---|
| DWG. NO: A1.0 | DATE: | REVISION: | DWN. BY: | APP'D. BY: | |
| PROJ. NO: | | | | | |
| SCALE: AS NOTED | | | | | |
| DATE: 10/14/11 | | | | | |
| DWN. BY: JDK | | | | | |
| APP'D. BY: | | | | | |

# PROPOSED NEW FACILITY
# WARRENTON COMMUNITY CHURCH
# WARRENTON, MO 63383

Two working days prior to the start of any excavation on this site, contractor shall call 1-800-DIG-RITE for utility location information.

All OSHA rules & regulations established for the type of construction required by these plans shall be strictly followed (ie. Trenching, Blasting, etc.)


KRUEGER
CONSULTING & ENGINEERING, LLC
4596 Bucklick School Road
New Haven, MO 63068
Tel: (573) 237-7727
Fax: (573) 237-7728
Email: jkrueger@fidnet.com